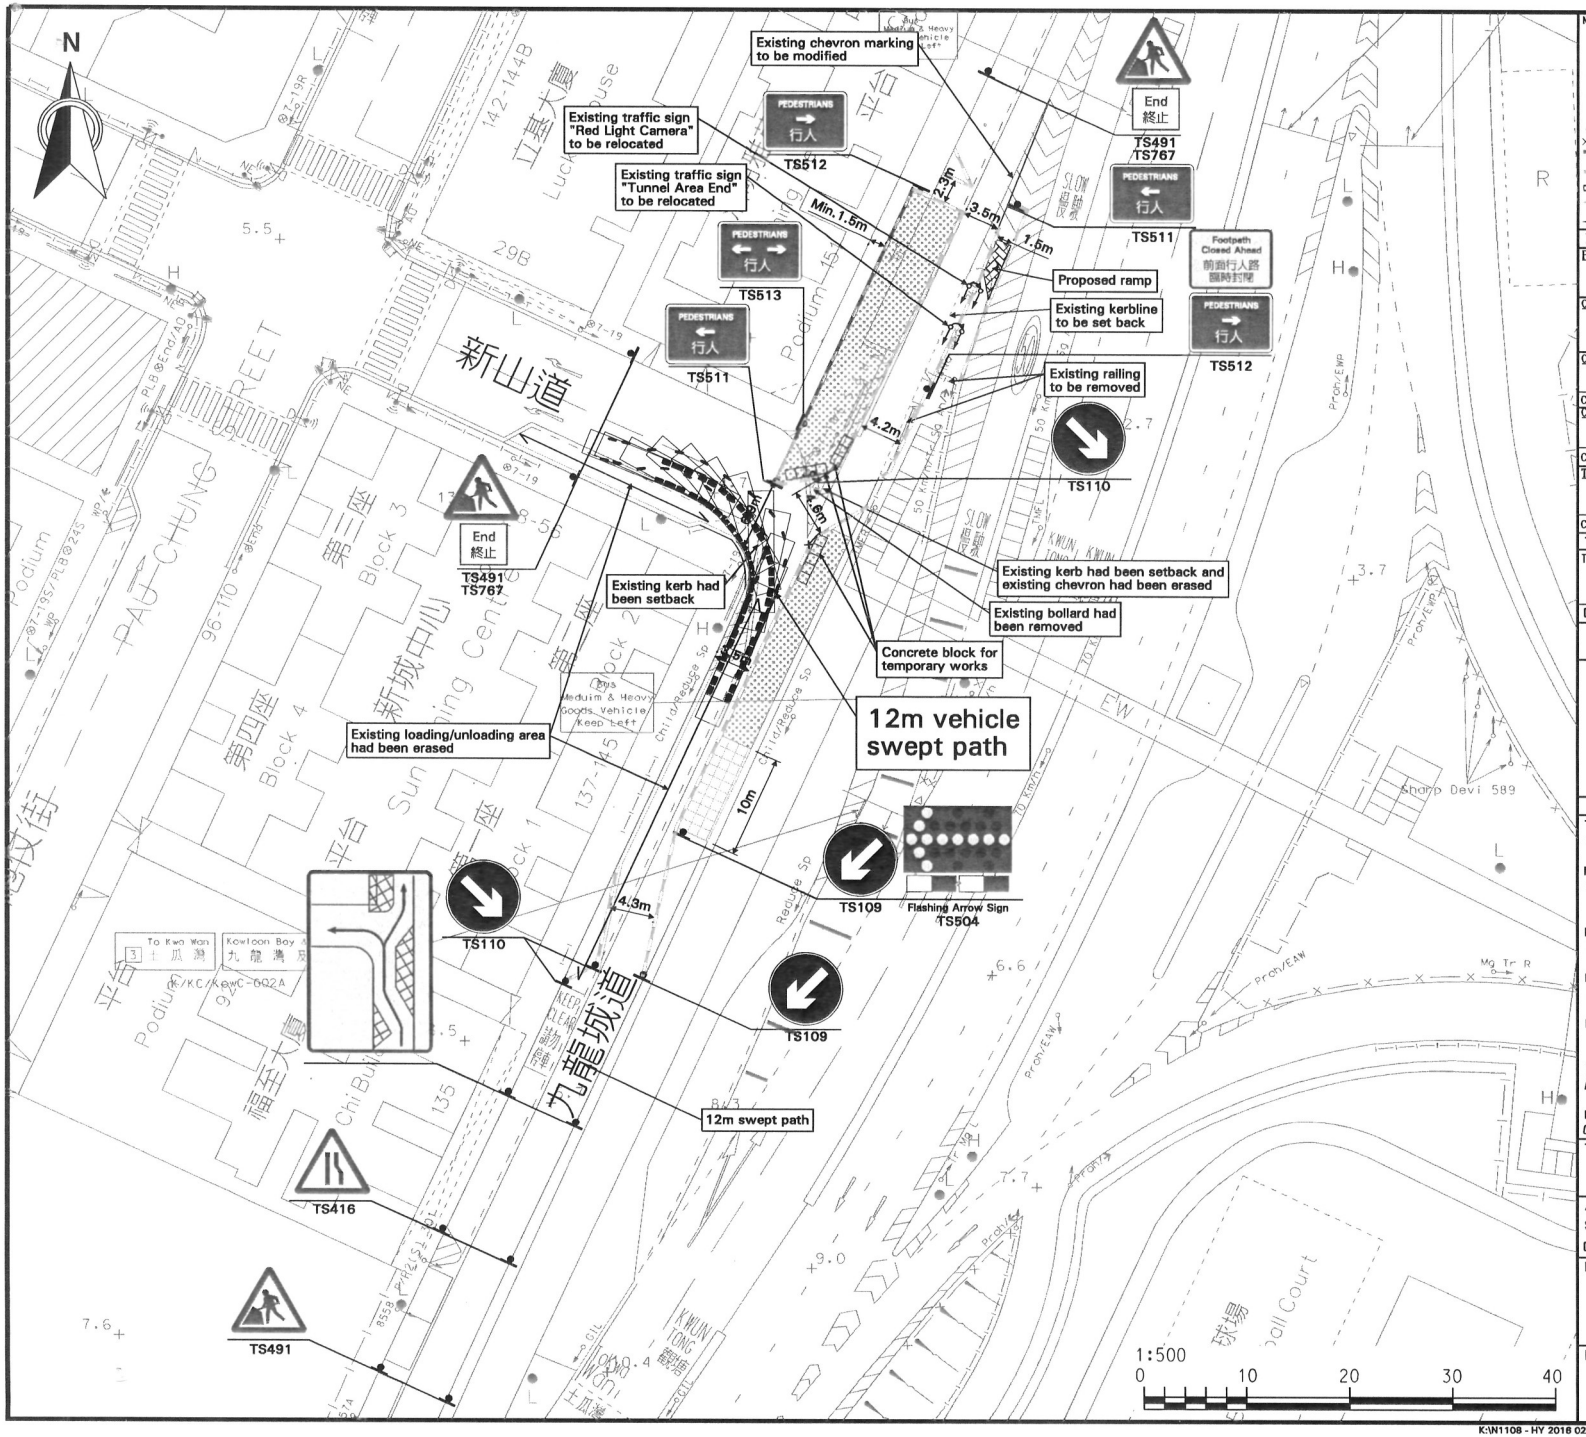


Notes
(i) All copyrights are reserved
(ii) All traffic signs and road marking shall refer to Transport Department Drawing Nos.CT 174/61 1 to 5
(iii) All road works and temporary traffic shall be in accordance with Code of Practice for the Lighting, Signing and Guarding of Road Works by Highways Department.
(iv) Pedestrian barrier shall be provided to safe guard the pedestrian on footpath
(v) Existing street furniture within the site area is to be temporarily removed and reinstated to suit the site conditions as necessary

Legend
Traffic Cone; Temporary Tubular Barrier; Water-Filled Barrier; Temporary Safety Barrier with Stipulated Containment Level; Hoarding; Proposed Routing for Pedestrian; Vehicle Path From / To The Site; Proposed Kerbline; Works Area; Temporary Deck; Works Area at UG/Deck Level; Longitudinal Safety Clearance Zone; Proposed Road Marking; Temp Traffic Light; Proposed Platform; Proposed Bus-stop; Proposed Traffic Sign; Site Gate with Revolving Flashing Lantern

XPMS Plan ID :

Project Office
路政署 HIGHWAYS DEPARTMENT 主要工程管理處 MAJOR WORKS PROJECT MANAGEMENT OFFICE

Contract No:
HY/2016/02
Provision of Barrier-free Access Facilities for Highway Structures - Phase 3 Contract 9

Consultant
wsp

Contact : Nelson Wong Tel: 2435 1338

Contractor
EXCEL - LANON Joint Venture LDL

Contact : C.K. CHUNG Tel: 9196 0921

Traffic Consultant
MANNINGS (Asia) Consultants Limited

Contact : Norman SHEK / Patrick NG Tel: 3168 2028

TMLG meeting date :

Title: Temporary Traffic Arrangement at J/O Kowloon City Road and San Shan Road
Stage:

Drawing No. N1108/KOCY/KF29/001A-SP1 Date : AUG 19

| SL | ACS | PN | WS |
|---|---|---|---|
| Designed | Drawn | Checked | Approved |

| Rev | Amendment | Date |
|---|---|---|
| A | Revise works area | MAR 20 |

TTA Particulars :
*Temp. NSR :*
☑Nil ☐8-10/17-19 ☐7-19 ☐7-24 ☐24
Net duration :_____weeks / days
*Temp. P/S closure :*
☑Nil ☐Metered ☐Non-metered ☐P/S meter nos._____
Total #: Metered:_____Non-metered:_____
Net duration :_____weeks / days
*Temp. NLT/ NRT :*
☑Nil ☐NLT ☐NRT
Net duration :_____weeks / days
*Temp. Veh. length prohibition :*
☑Nil ☐>10m ☐>8m ☐>7m ☐>5m
Net duration :_____weeks / days
*Temp. Speed Limit (km/h) :*
☑Nil ☐80 ☐70 ☐50
Net duration :_____weeks / days
*Implementation hours / days of week :*
☐Nil ☑24hrs ☐10-16 ☐22-06 ☐Others :_____
Net duration :_____weeks / days
*Others / Remarks :*

Traffic Assessments :
☐TIA ☐Queue Length ☐Swept Path ☐Junction Capacity
☐Report ref : ☐Others :

Anticipated Programme
Start :_____ End :_____
Duration of Works :_____Day(s) / Week(s)

Remarks :
☐For Extension / re-endorsement, reason :_____
☐Last meeting / approval date :_____
☐Others :_____

For TD / Police use :
☐Agreed ☐Not agreed ☐Revision required
Comments :

K:\N1108 - HY 2016 02 - Barrier-Free Access Facilities for Highway Structures\Uetetion\KF29\KOCY-KF29-001s-SP1.dgn